Mount Hermon Farms- Lot 37

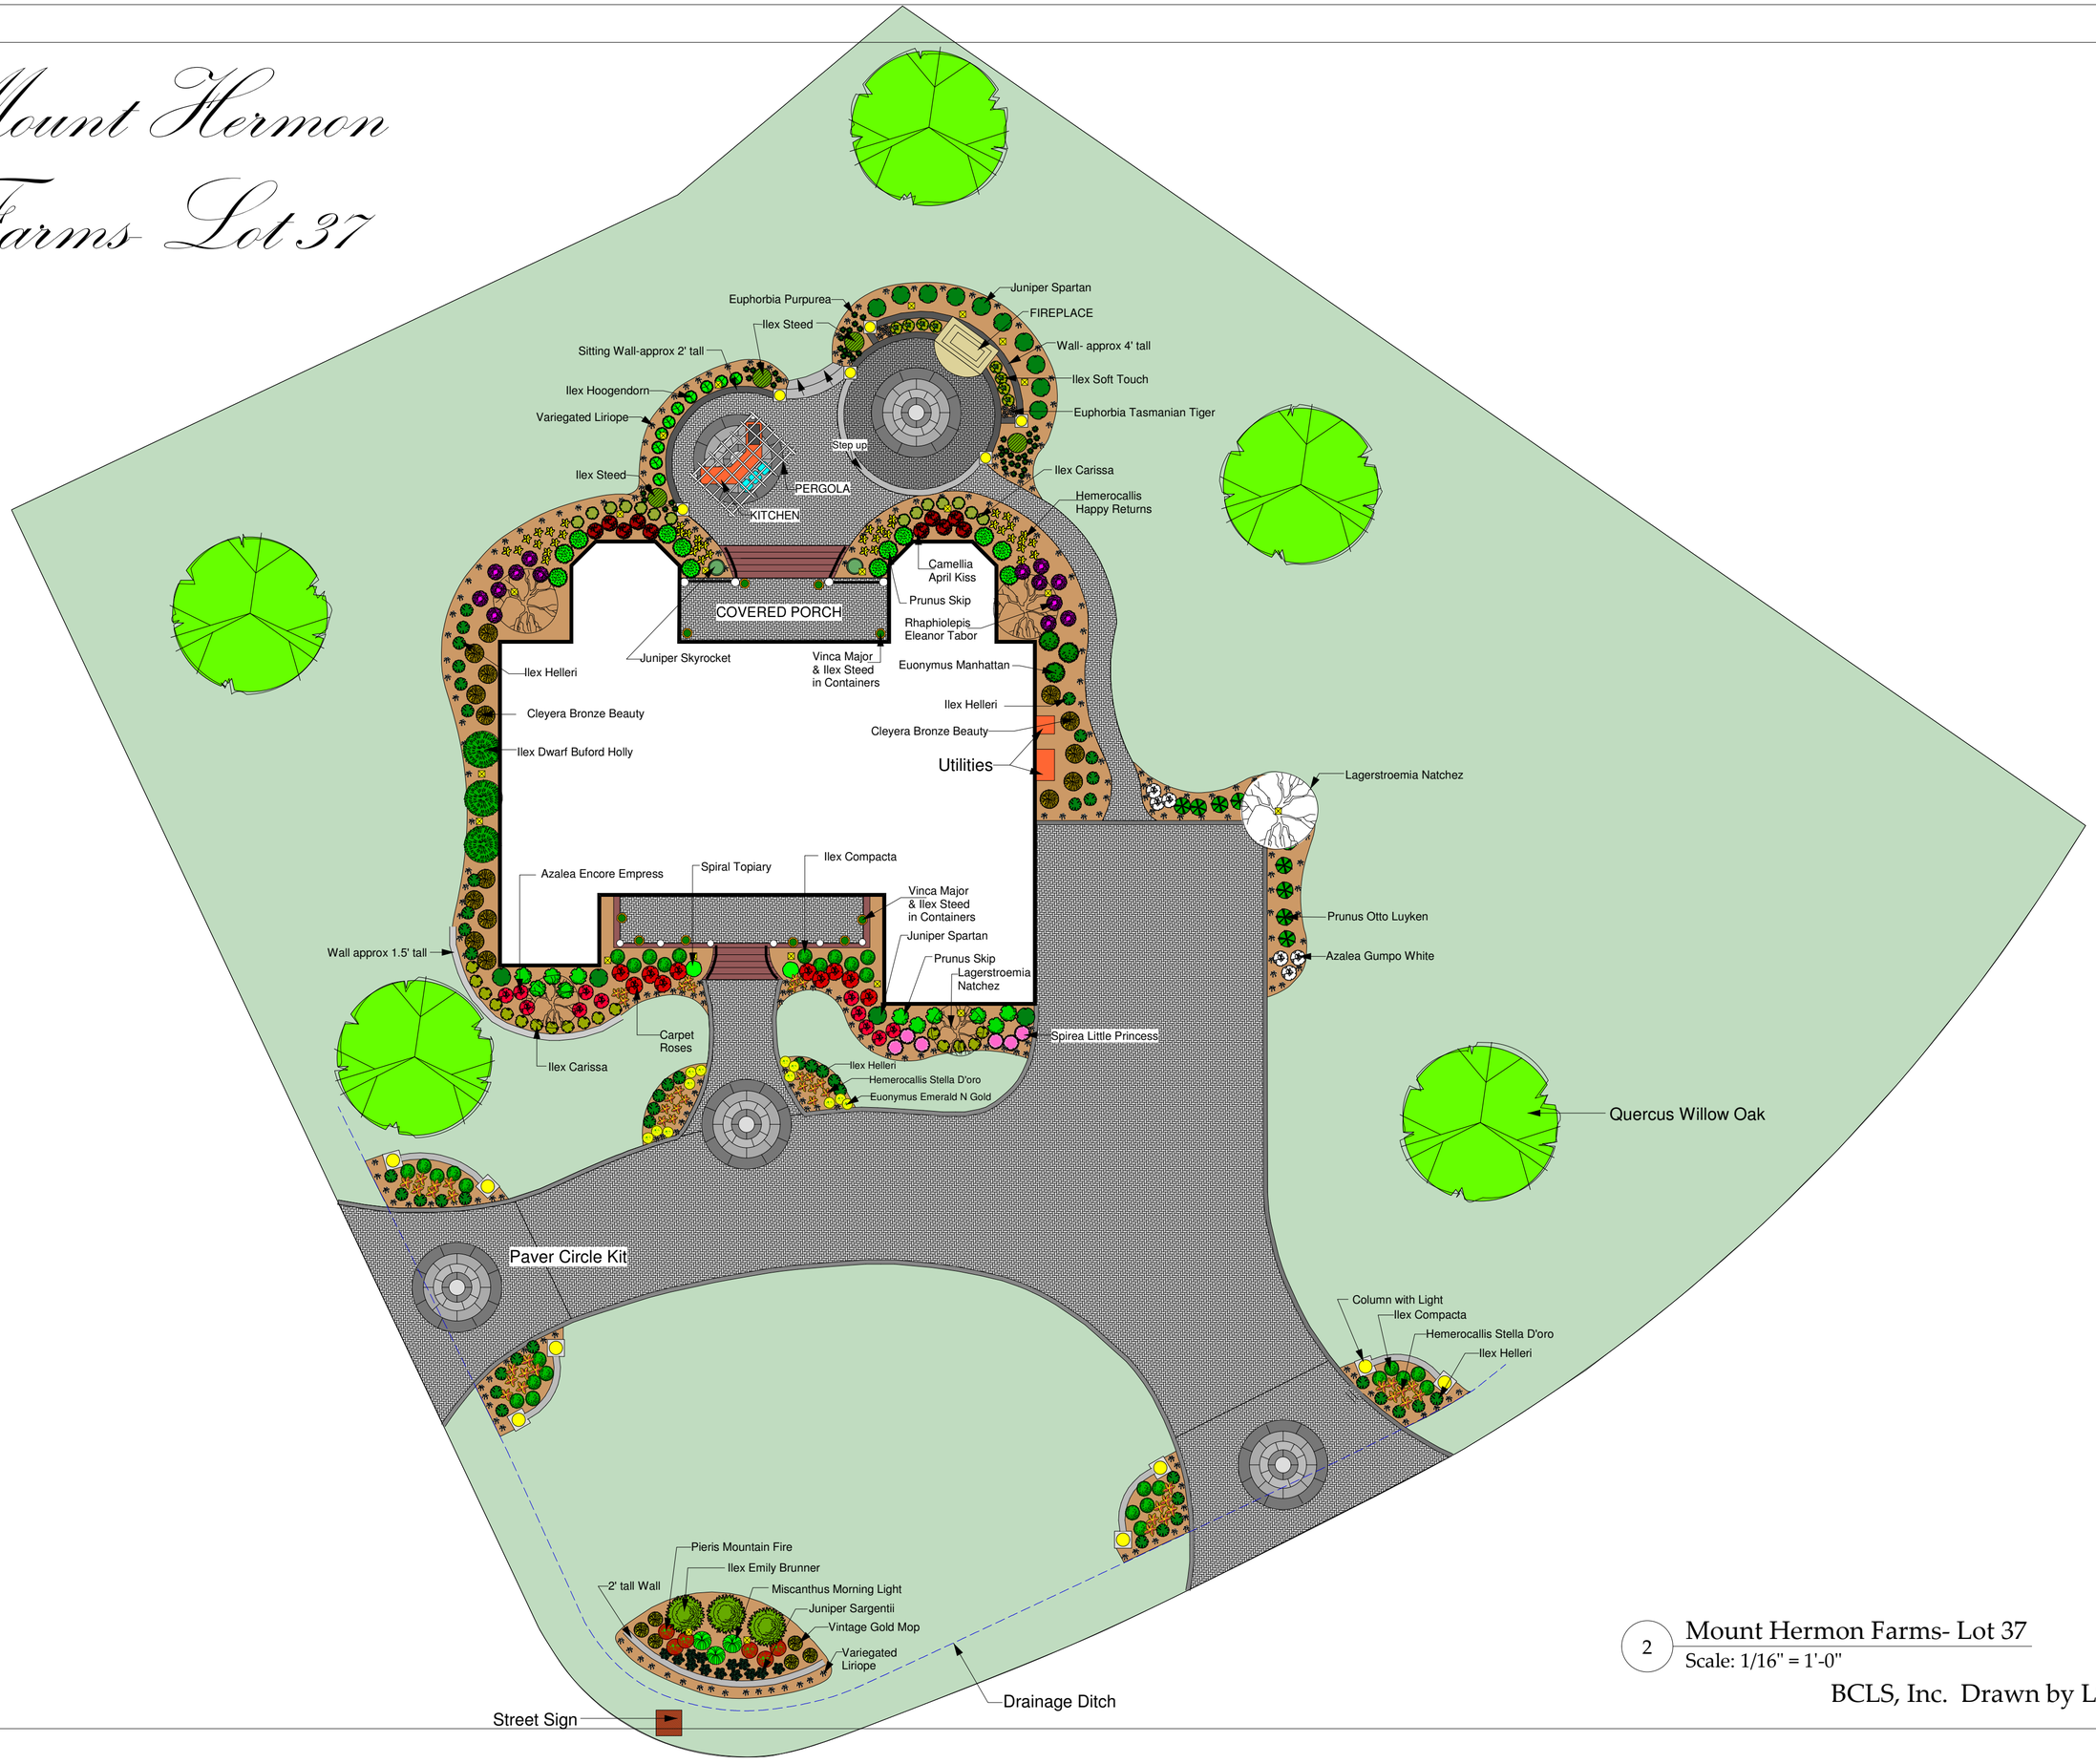

2 Mount Hermon Farms- Lot 37

Scale: 1/16" = 1'-0"

BCLS, Inc. Drawn by LS