Pickens Residence

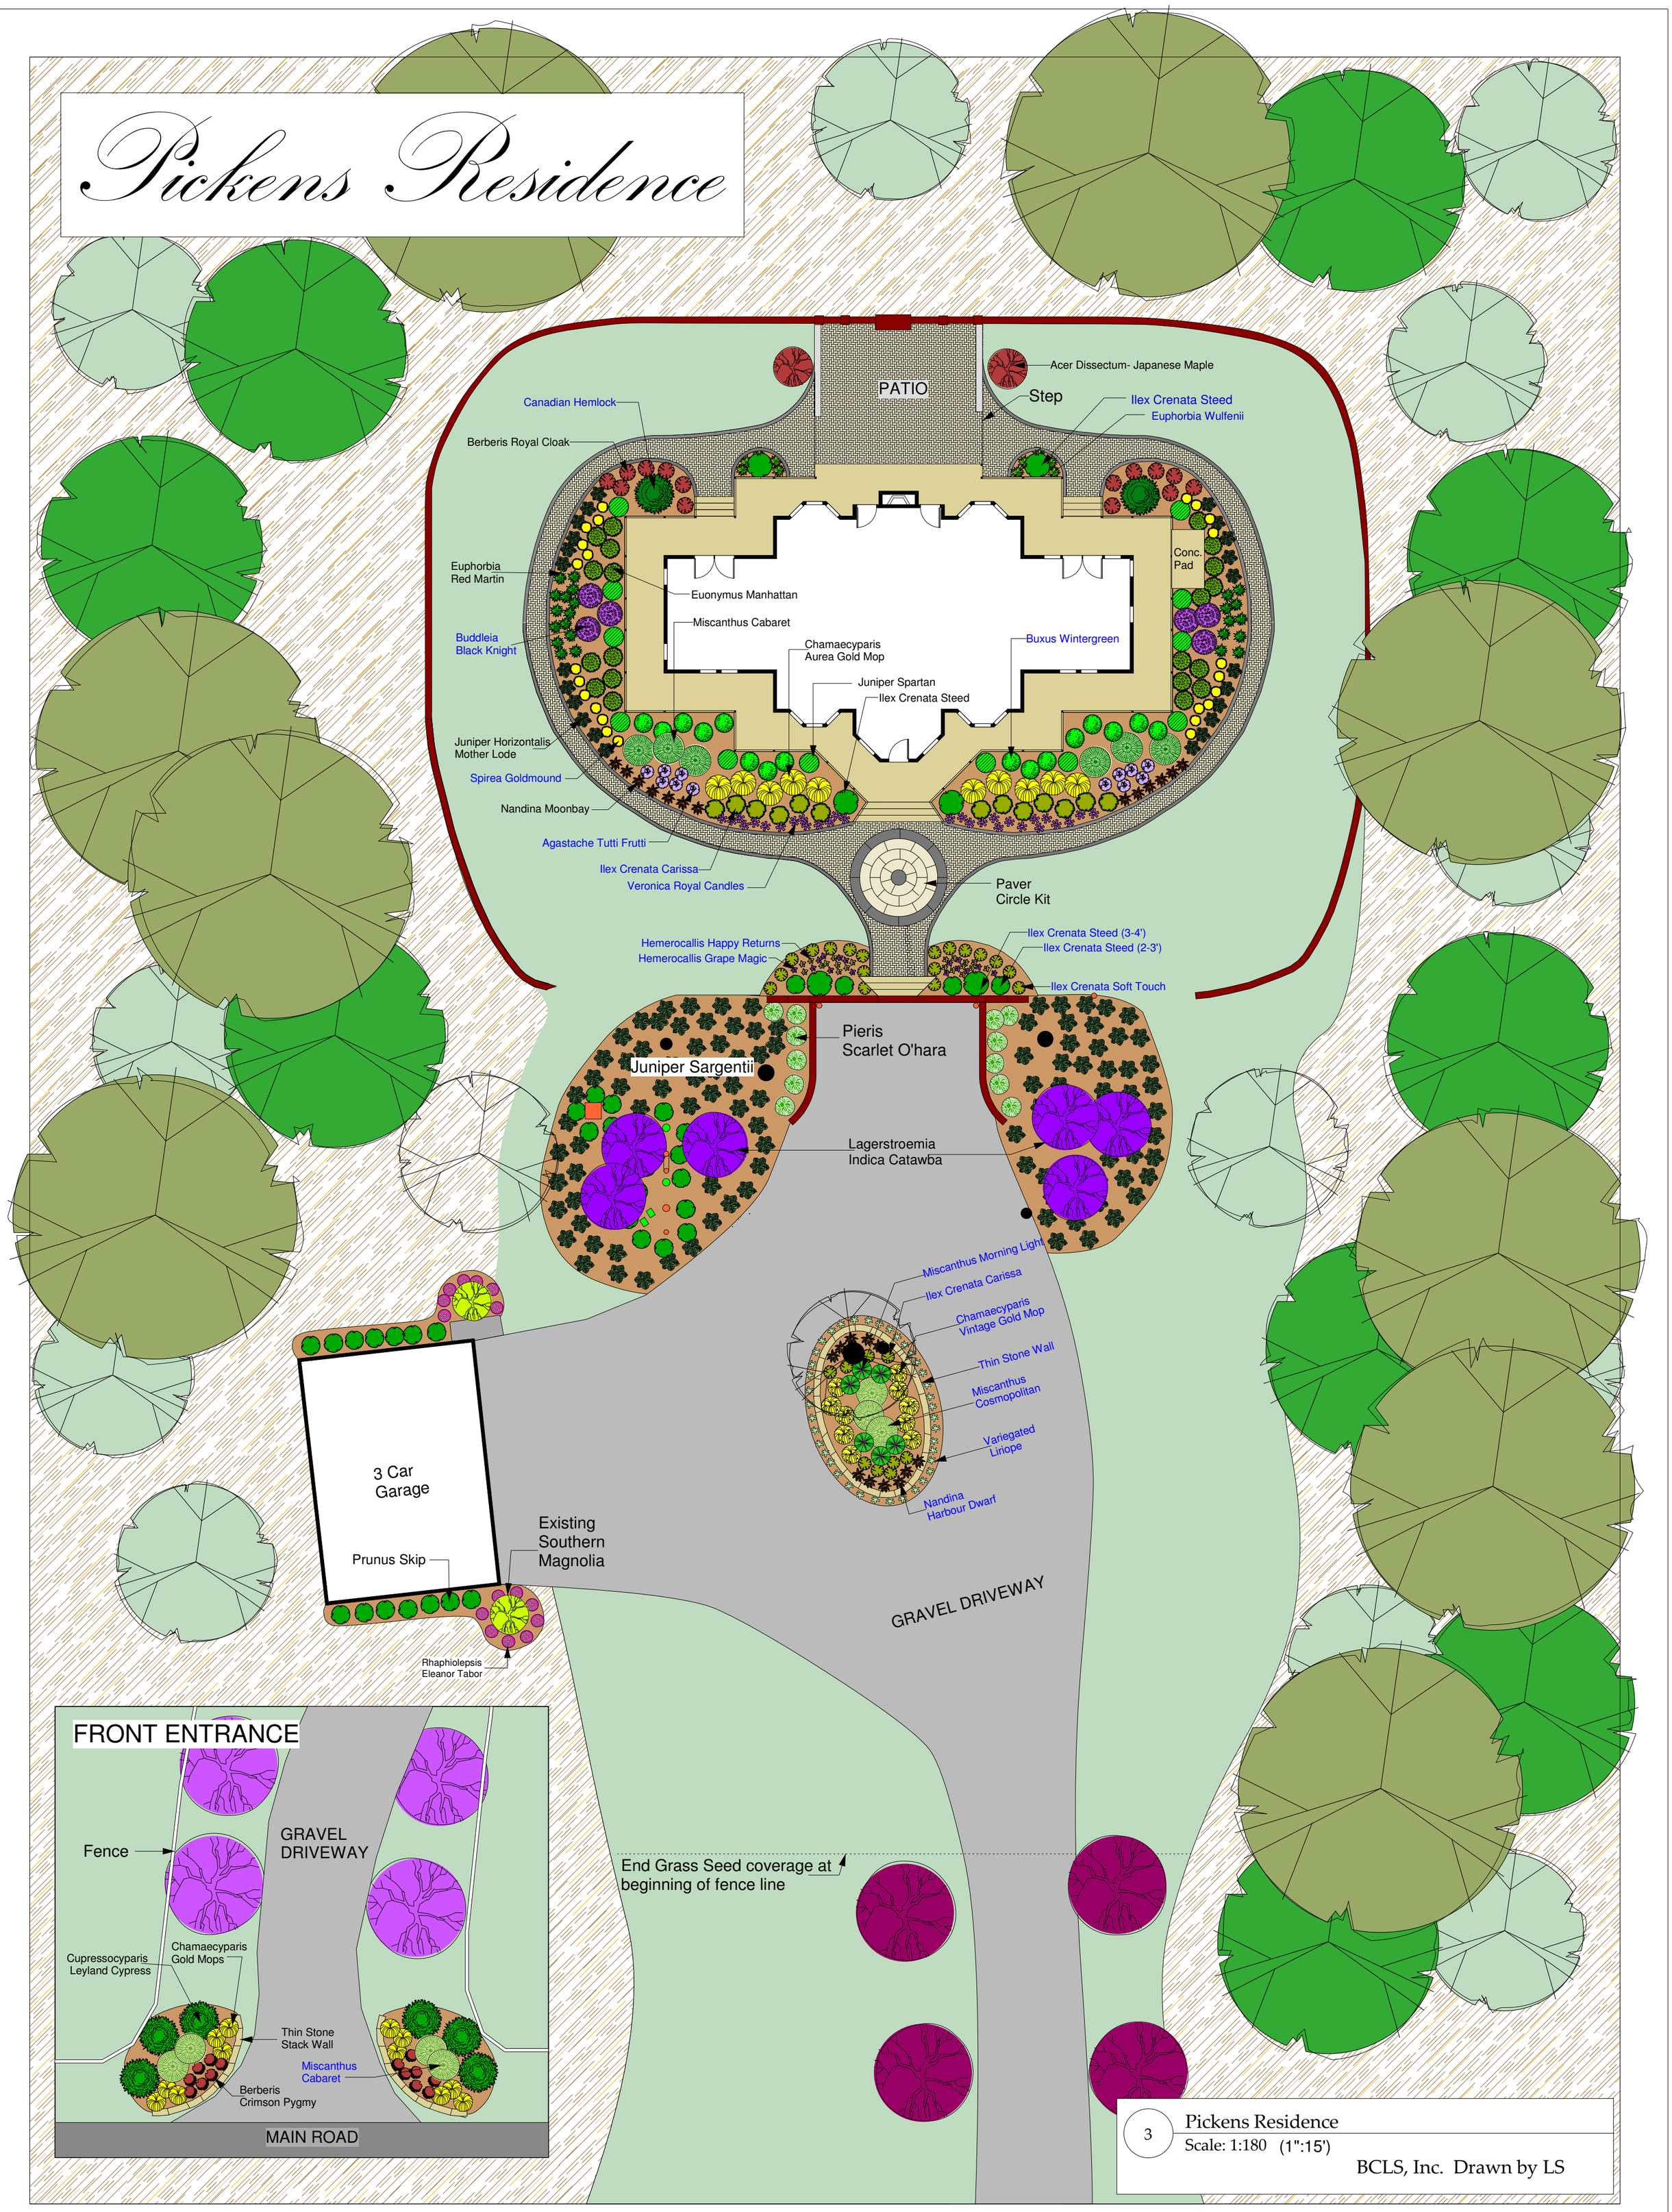

3

Pickens Residence

Scale: 1:180 (1":15')

BCLS, Inc. Drawn by LS