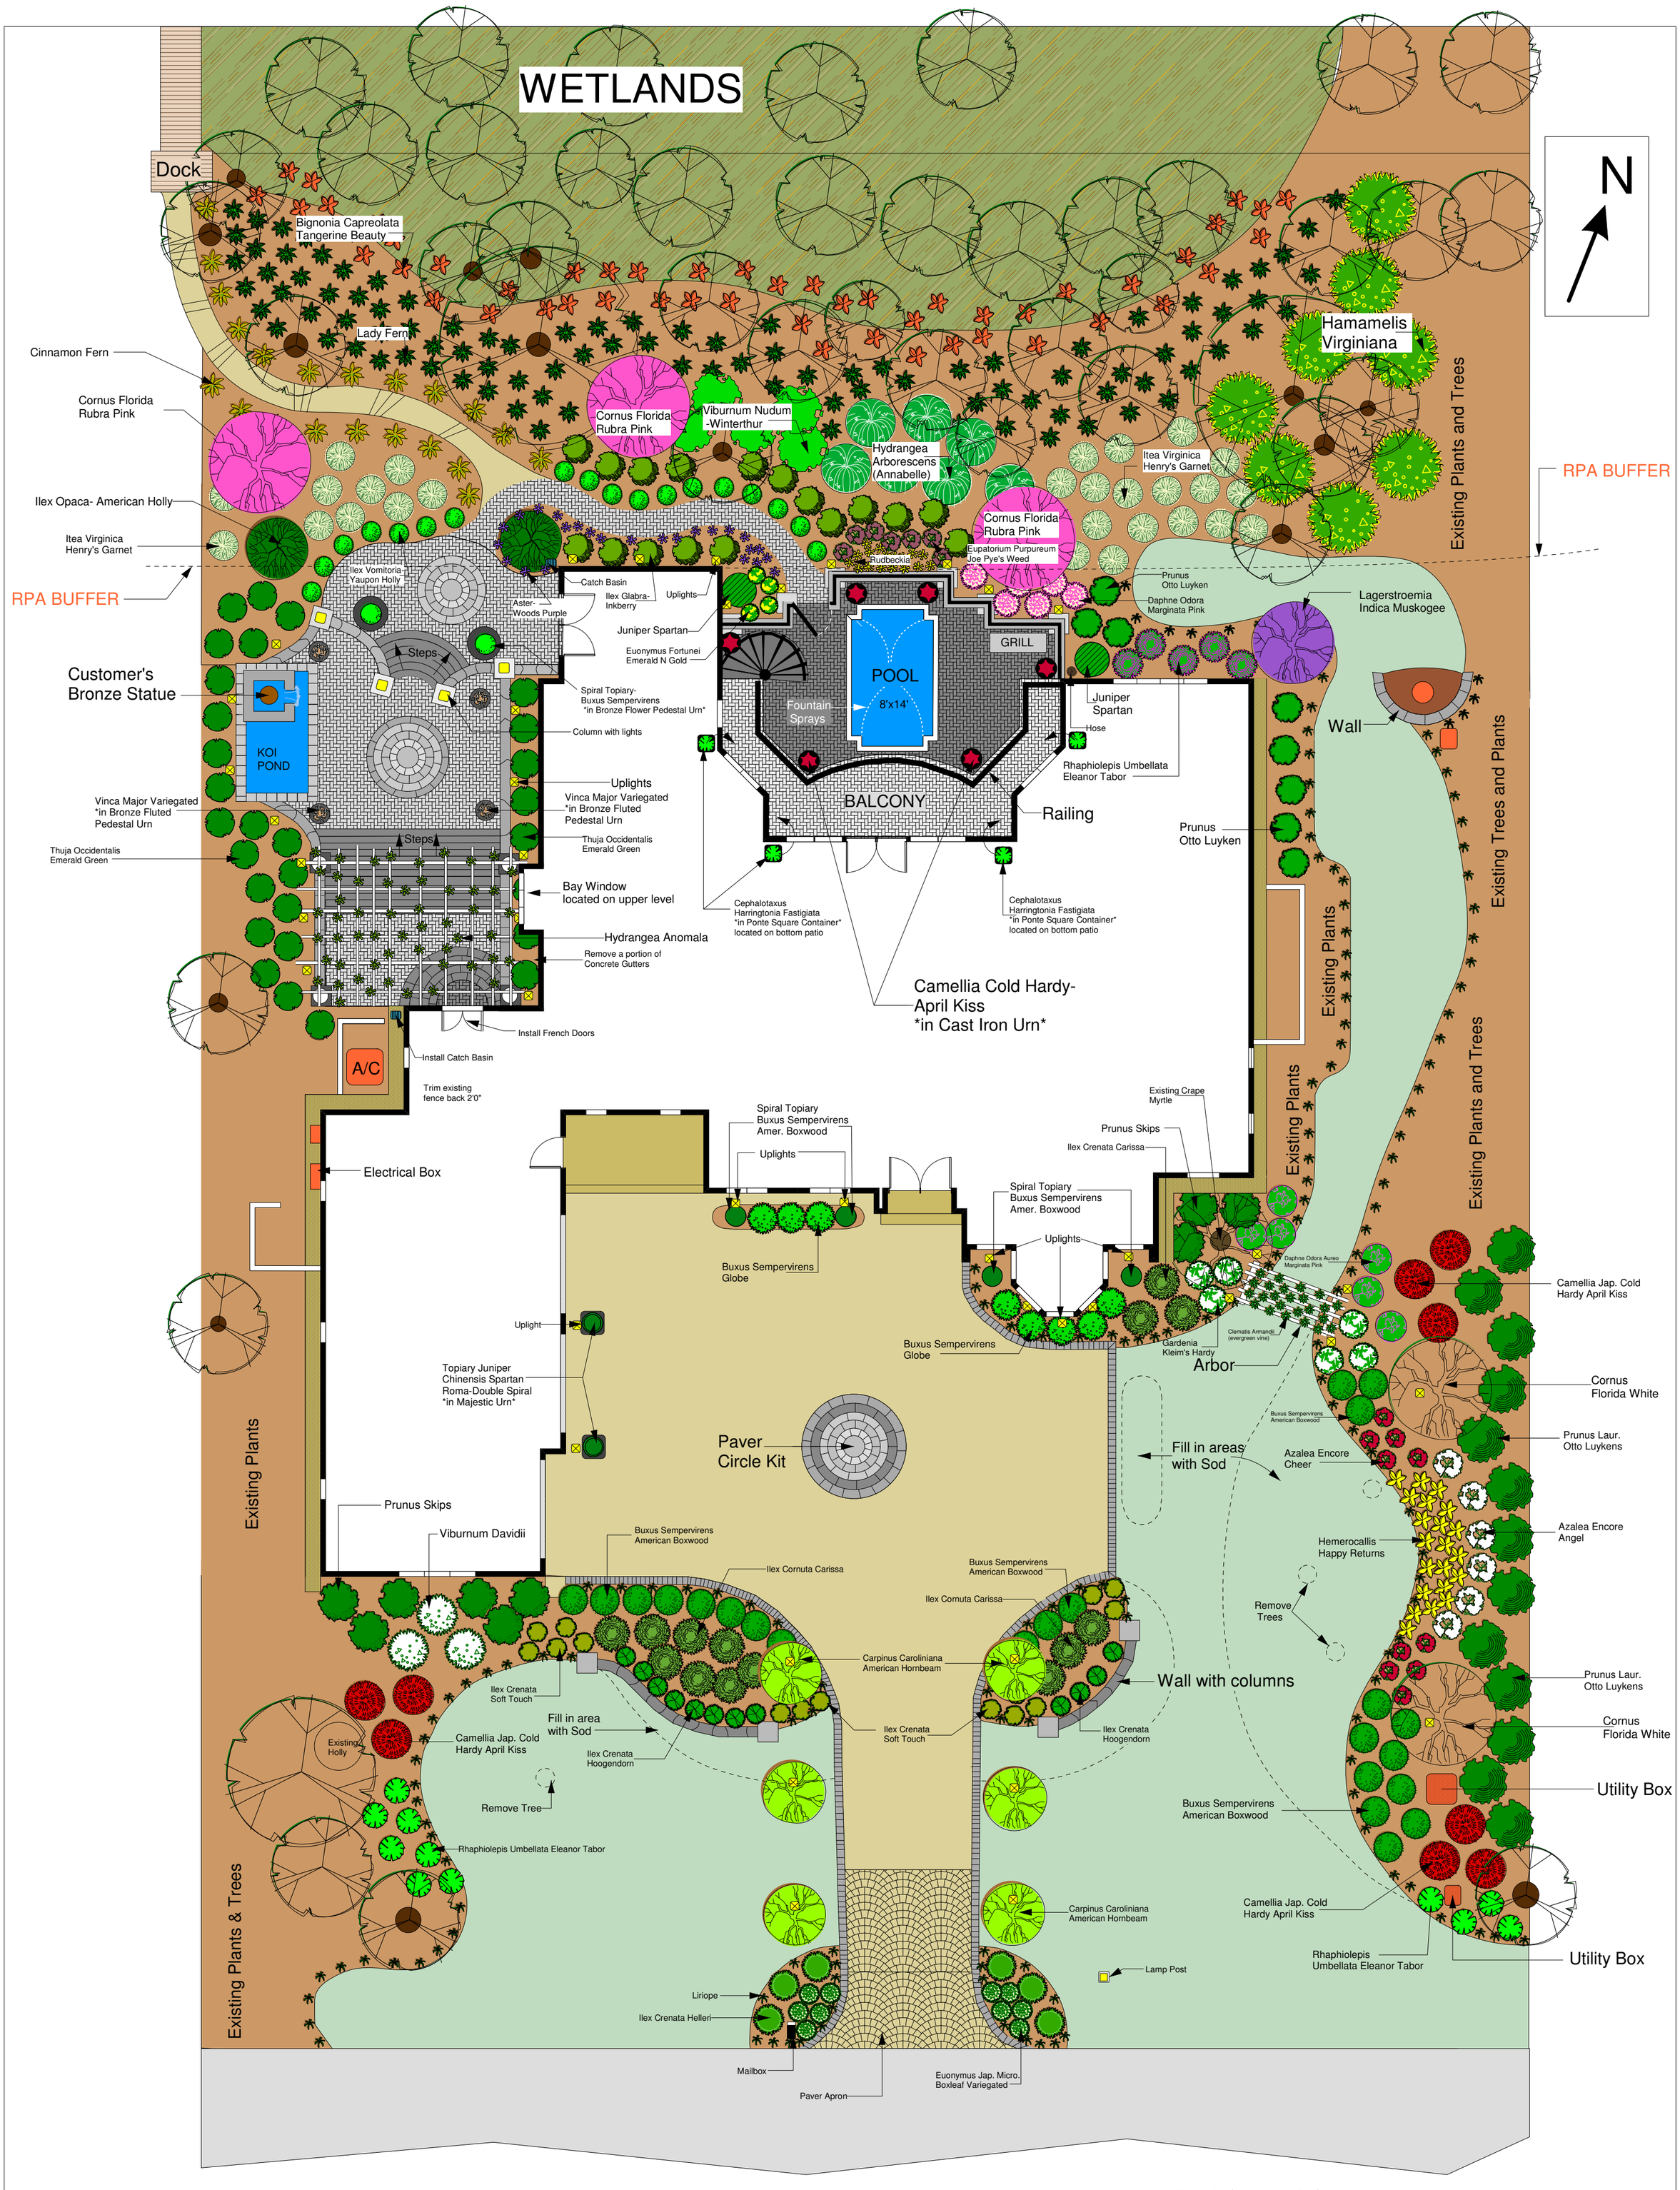

2 Smith Residence

Scale: 1" = 10 ft

BCLS, Inc. Drawn by LS