Terbush Residence

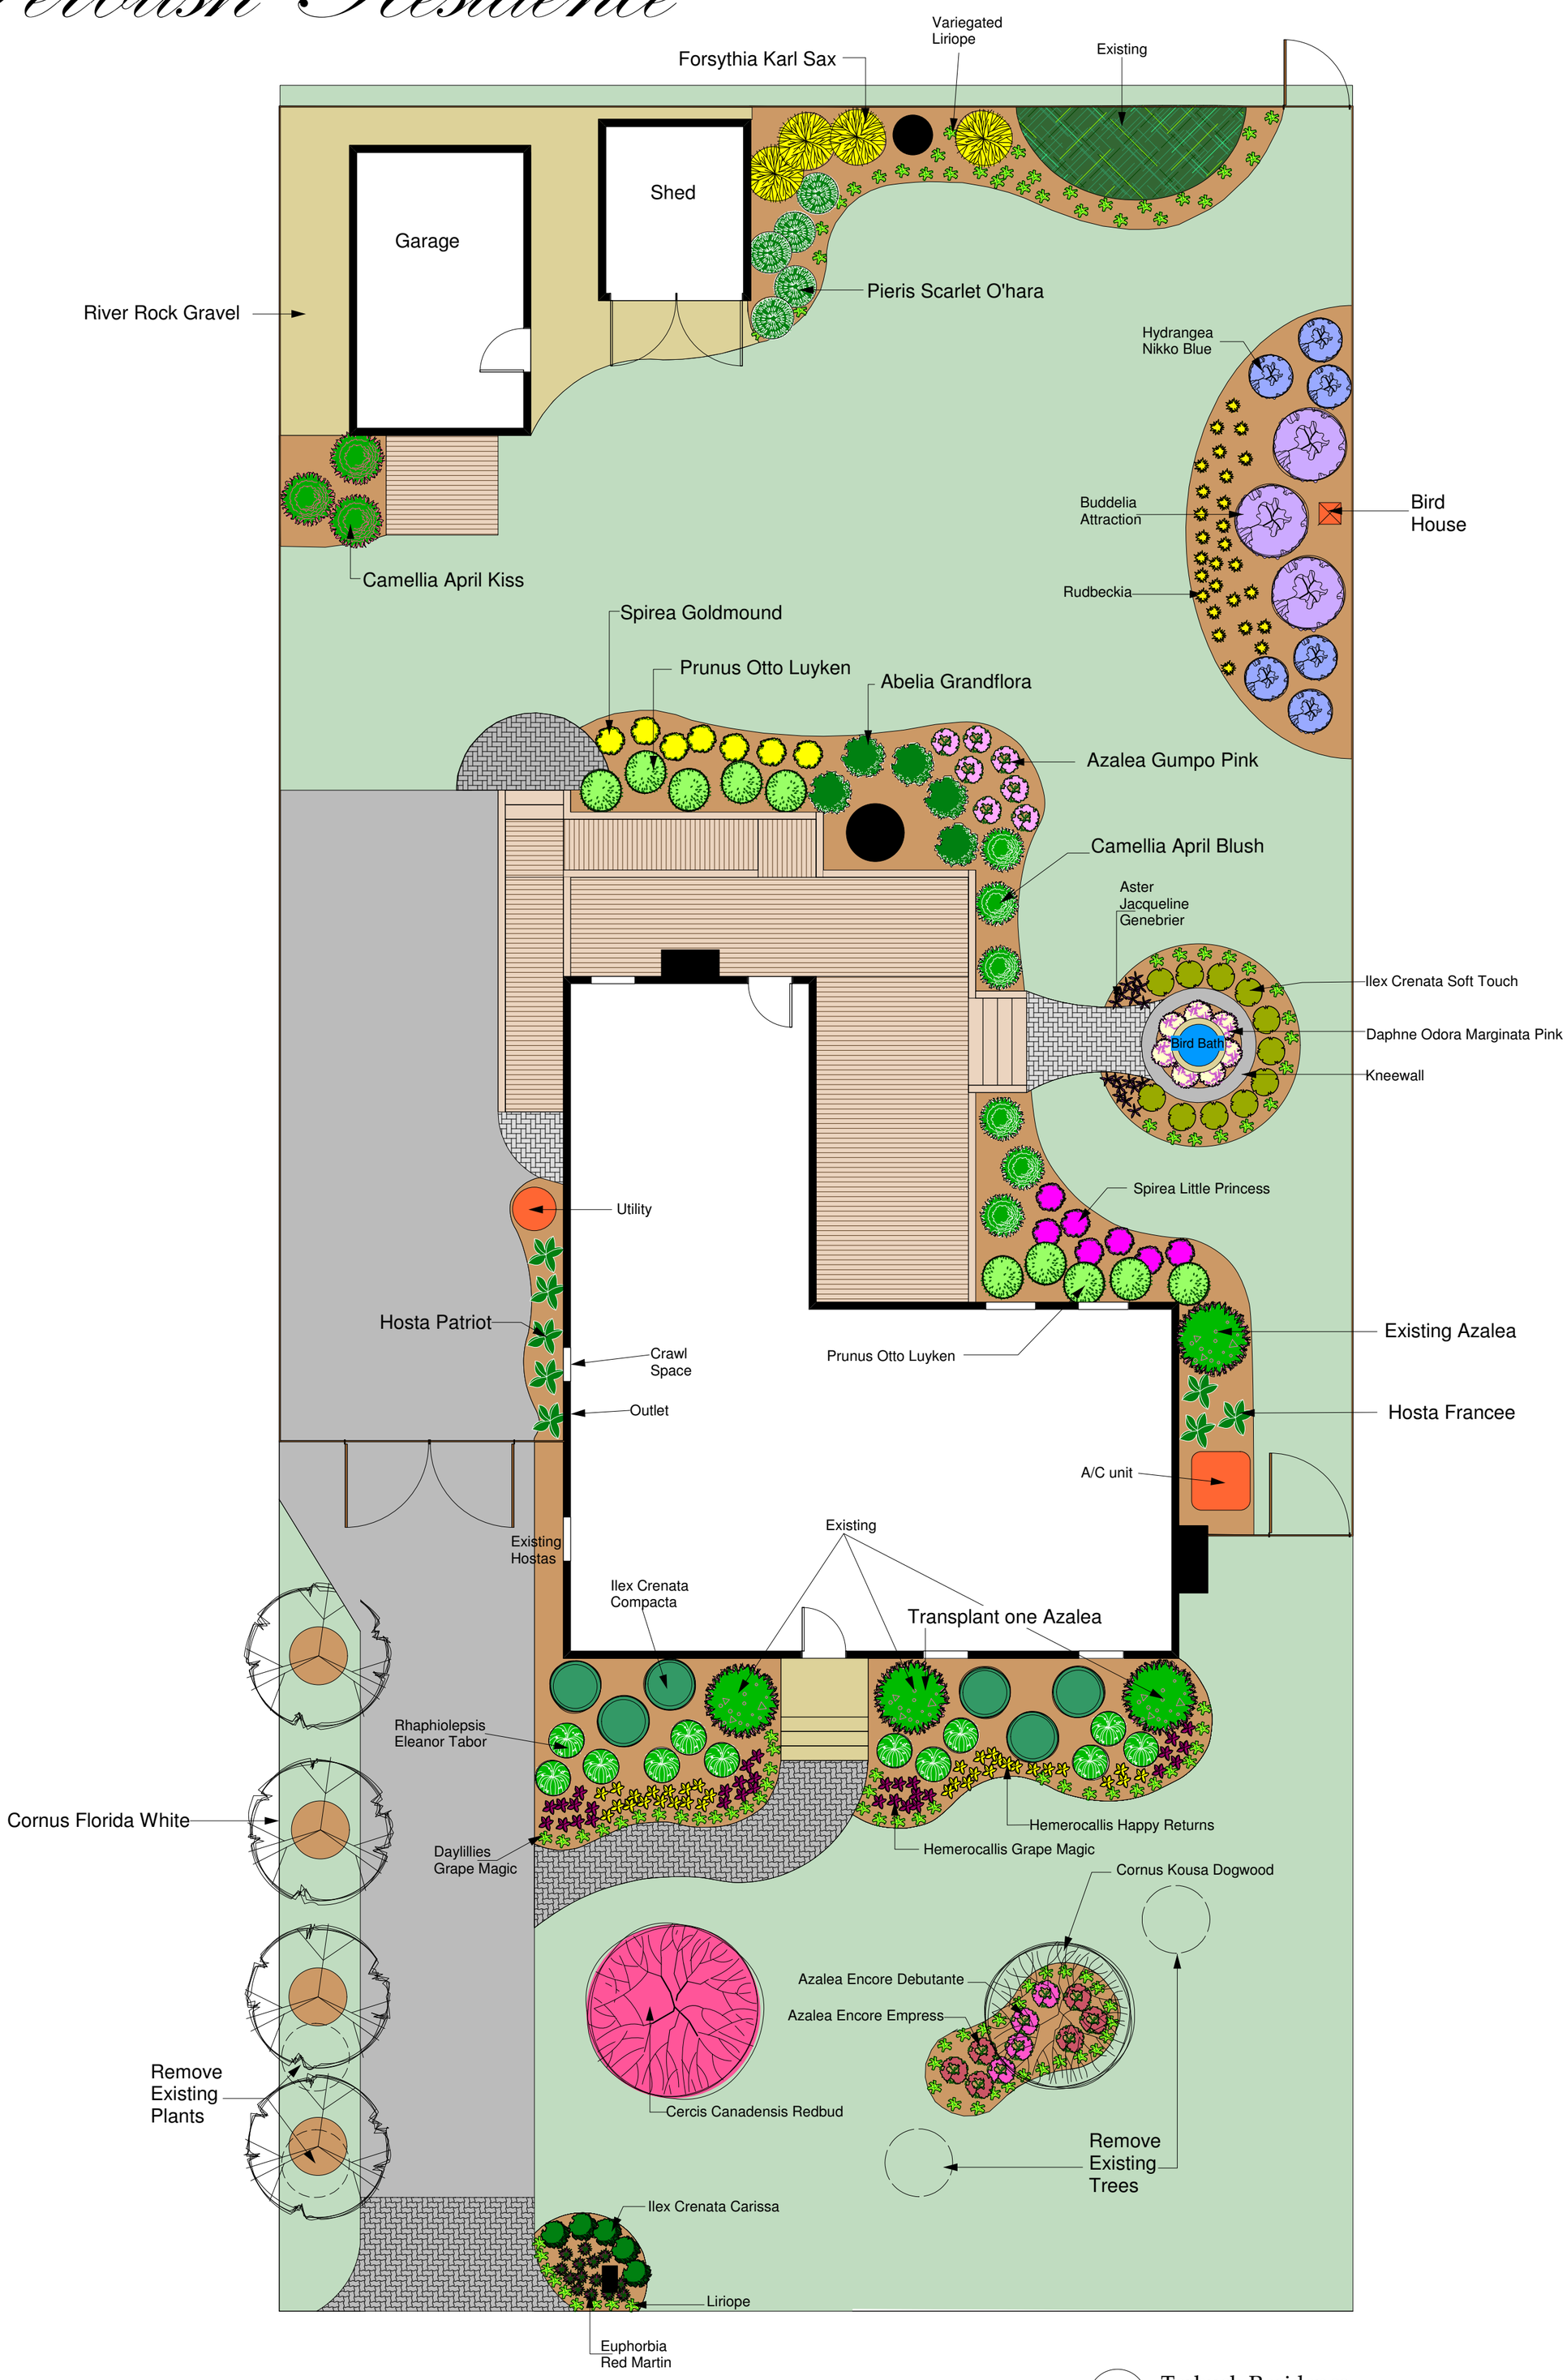

1 Terbush Residence
Scale: 1/8" = 1'-0"

BCLS, Inc. Drawn by LS