Valenstein Residence

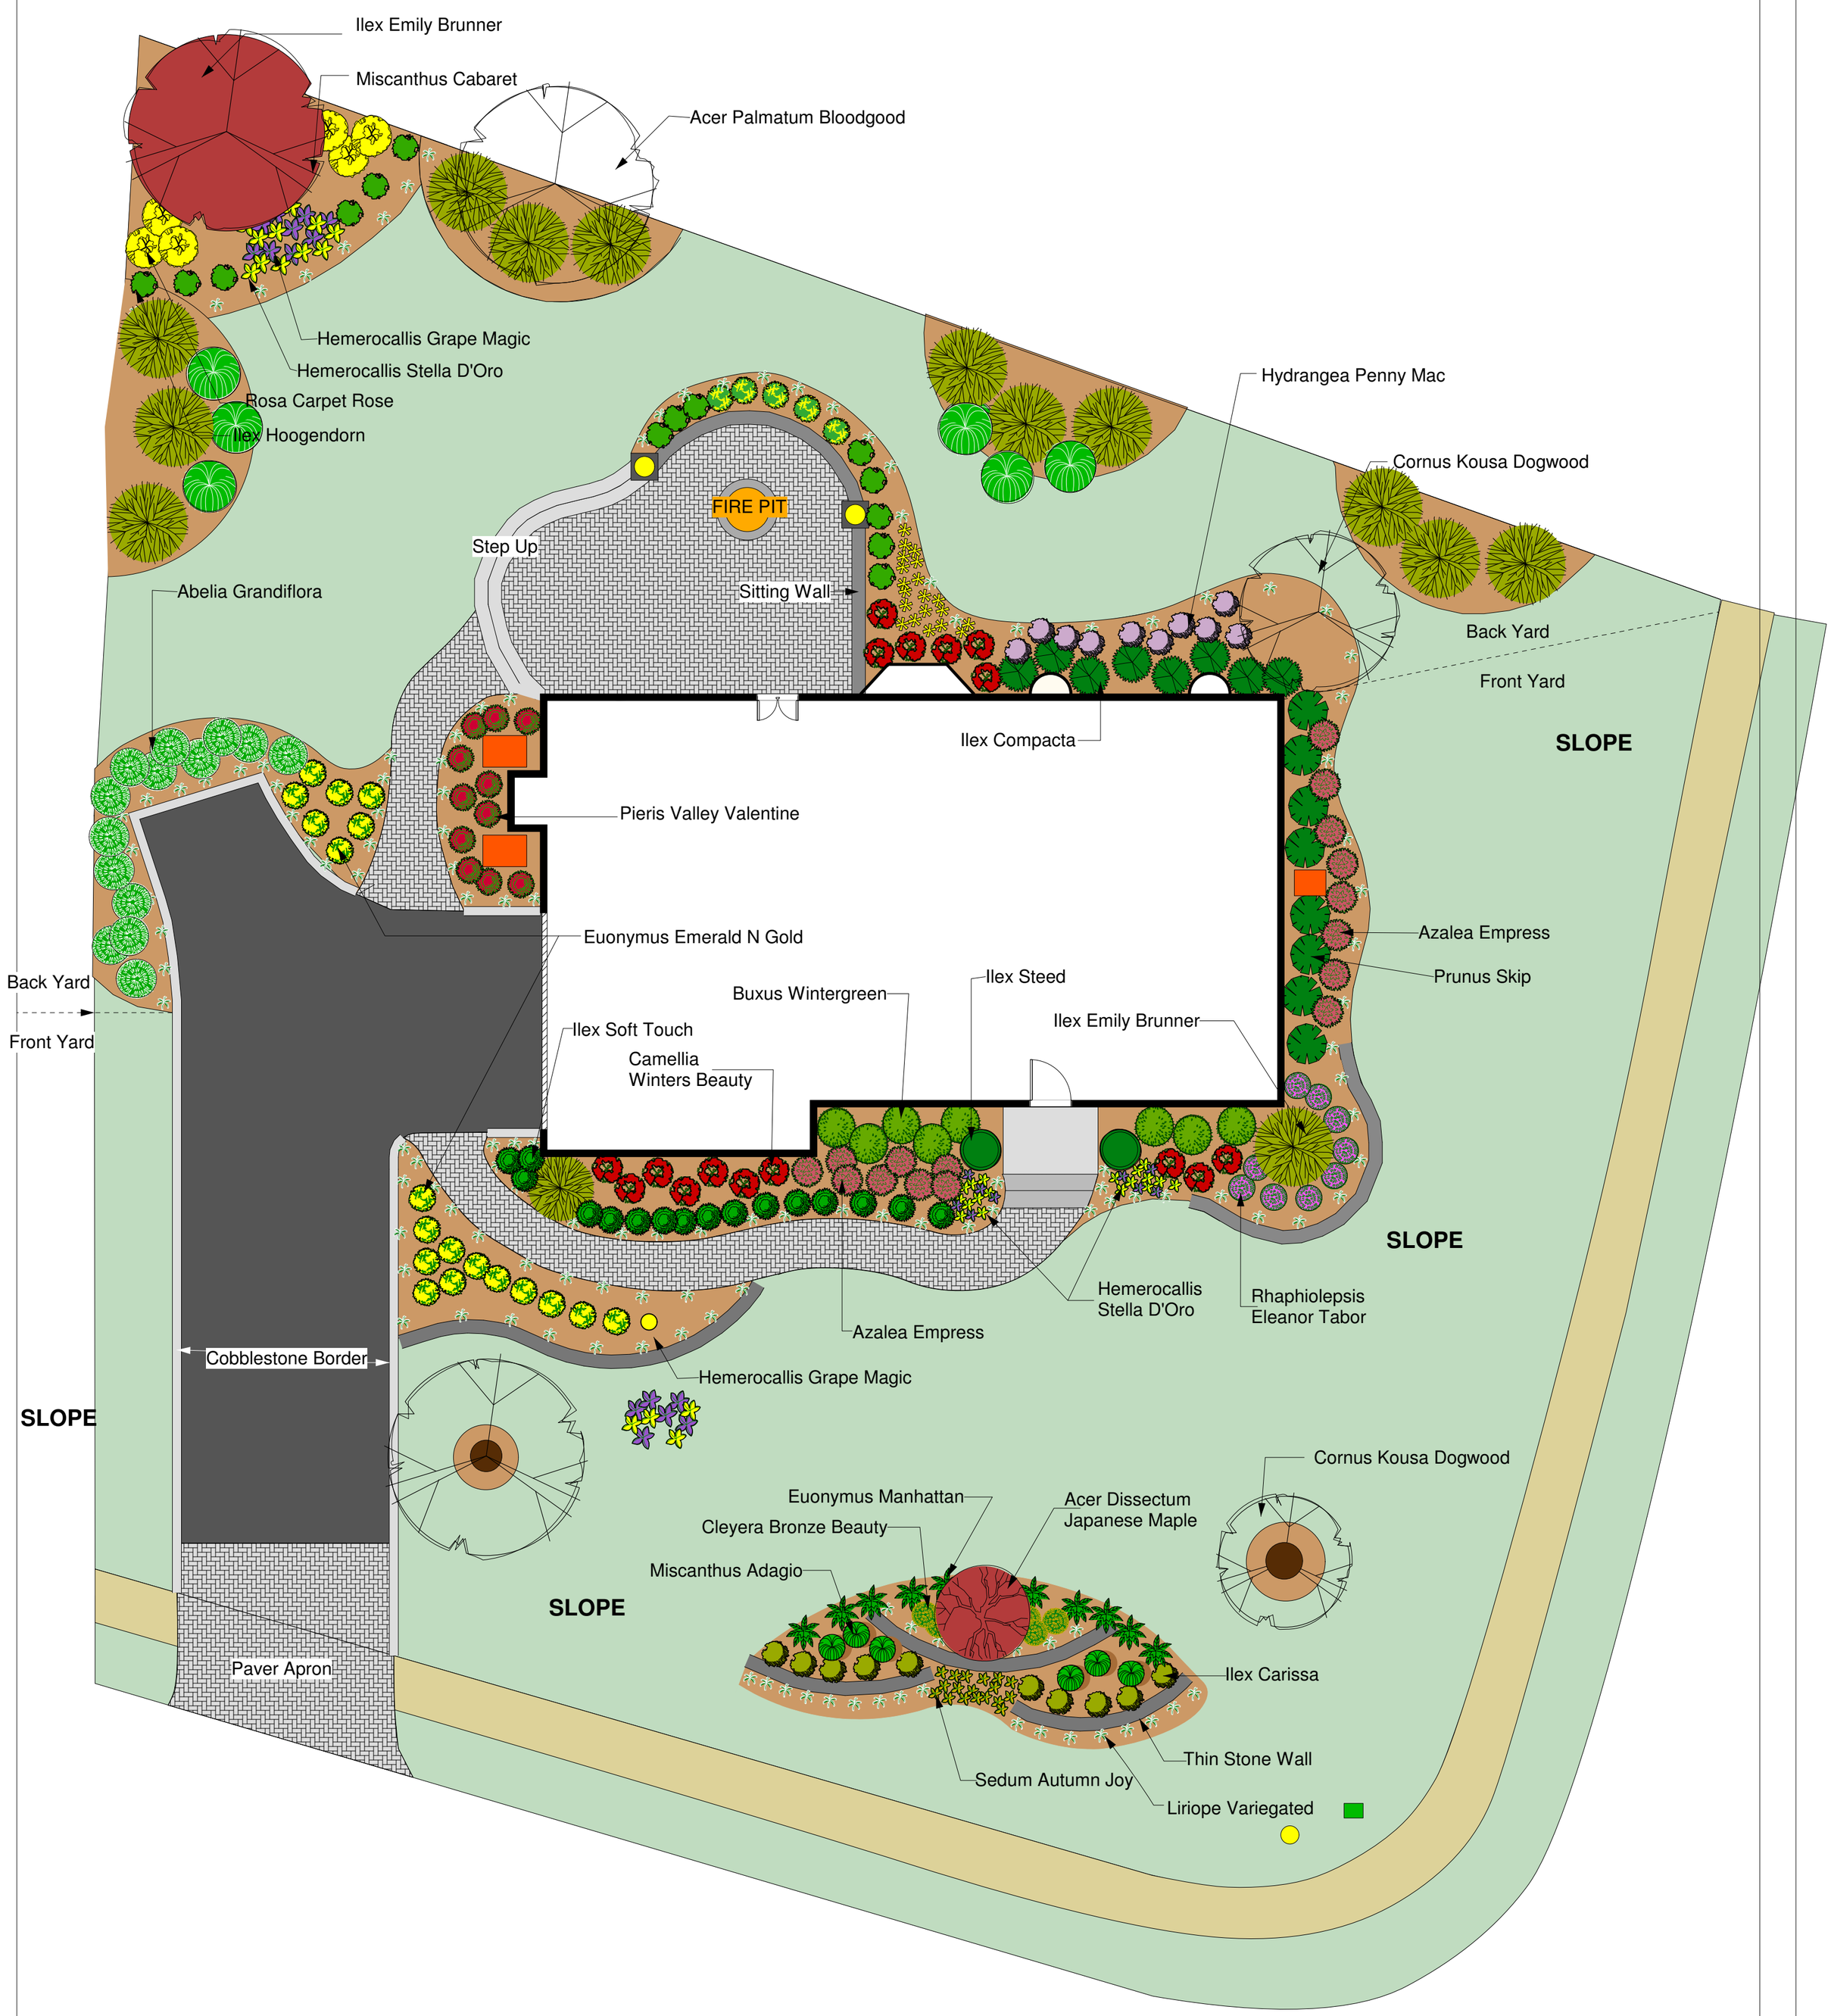

2 Valenstein Residence

Scale: 1/8" = 1'-0"

BCLS, Inc. Drawn by LS & MW